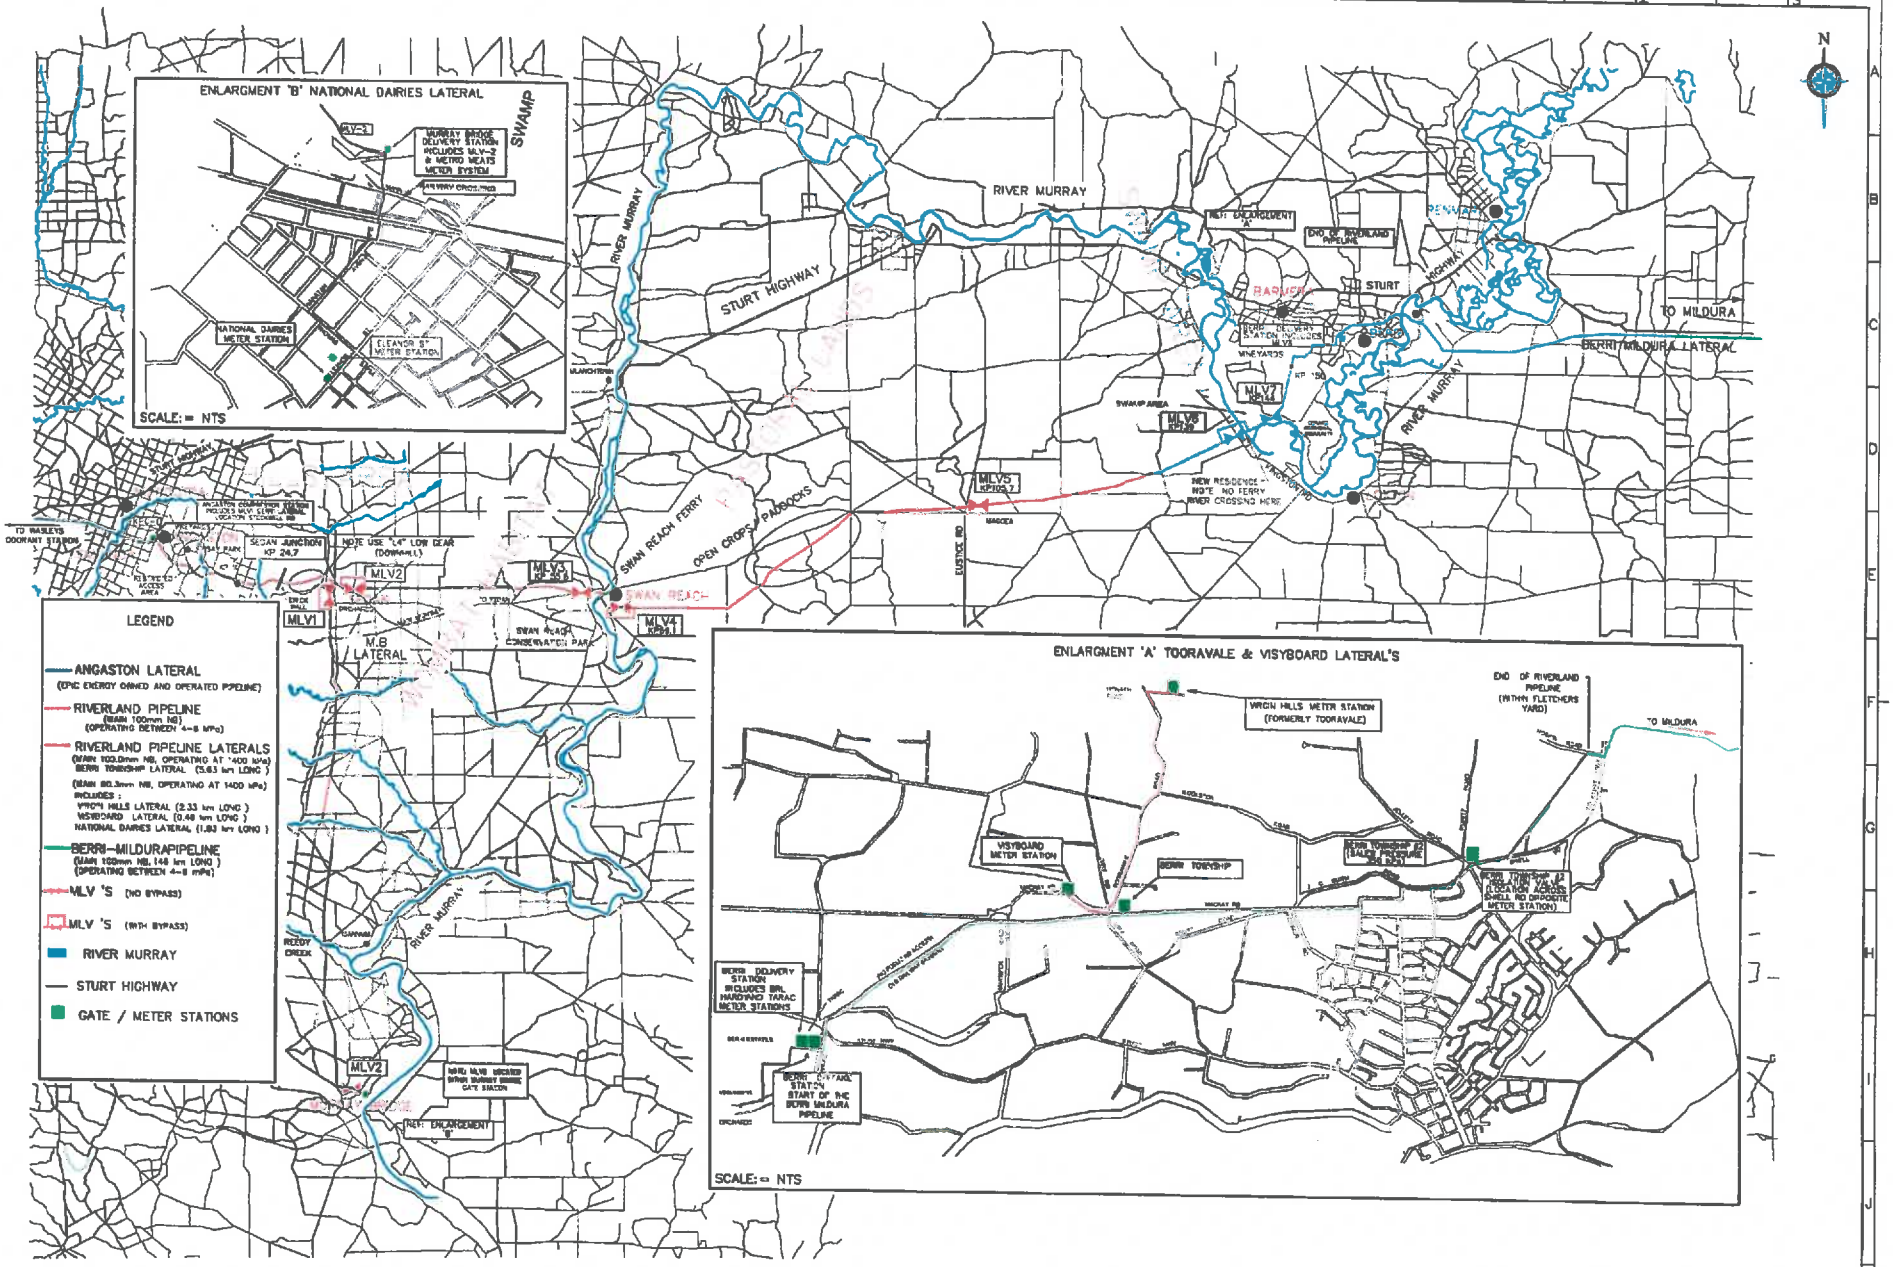
ENLARGMENT 'B' NATIONAL DAIRIES LATERAL
SWAMP
MLV-2
MURRAY BRIDGE DELIVERY STATION INCLUDES MLV-2 & METRO MEATS METER SYSTEM
NATIONAL DAIRIES METER STATION
ELEANOR ST METER STATION
SCALE: = NTS
RIVER MURRAY
STURT HIGHWAY
SWAN REACH FERRY
OPEN CROPS / PADDOCKS
SWAN REACH
SEDAN JUNCTION
NOTE USE "LOW" LOW GEAR (DOWNHILL)
MLV1
MLV2
MLV3
MLV4
M.B LATERAL
SWAN REACH CONSERVATION PARK
REEDY CREEK
REF: ENLARGEMENT 'B'
MLV5
NEW RESIDENCE - NOTE NO FERRY RIVER CROSSING HERE
JUSTICE RD
MAGGEA
NOT ENLARGEMENT 'A'
END OF RIVERLAND PIPELINE
PENRICE
BARMERA
STURT HIGHWAY
DELIVERY STATION INCLUDES MLV5
VINEYARDS
MLV7
MLV8
SWAMP AREA
TO MILDURA
BERRI-MILDURA LATERAL
LEGEND
ANGASTON LATERAL
(EPIC ENERGY OWNED AND OPERATED PIPELINE)
RIVERLAND PIPELINE
(MAIN 100mm NB)
(OPERATING BETWEEN 4~8 MPa)
RIVERLAND PIPELINE LATERALS
(MAIN 100.0mm NB, OPERATING AT 1400 kPa)
BERRI TOWNSHIP LATERAL (5.63 km LONG)
(MAIN 80.3mm NB, OPERATING AT 1400 kPa)
INCLUDES ;
VIRGIN HILLS LATERAL (2.33 km LONG)
VISYBOARD LATERAL (0.46 km LONG)
NATIONAL DAIRIES LATERAL (1.83 km LONG)
BERRI-MILDURAPIPELINE
(MAIN 102mm NB, 148 km LONG)
(OPERATING BETWEEN 4~8 mPa)
MLV 'S (NO BYPASS)
MLV 'S (WITH BYPASS)
RIVER MURRAY
STURT HIGHWAY
GATE / METER STATIONS
ENLARGMENT 'A' TOORAVALE & VISYBOARD LATERAL'S
VIRGIN HILLS METER STATION (FORMERLY TOORAVALE)
END OF RIVERLAND PIPELINE (WITHIN FLETCHERS YARD)
TO MILDURA
VISYBOARD METER STATION
BERRI TOWNSHIP
BERRI DELIVERY STATION INCLUDES BRL, HARDYMO TARAC METER STATIONS
BERRI STATION START OF THE BERRI MILDURA PIPELINE
SCALE: = NTS
RIVERLAND PIPELINE EMERGENCY RESPONSE MAP